ASPS 2024
27 - 28 SEPTEMBER 2024
SHANGRI-LA HOTEL, KUALA LUMPUR
FOYER GRAND BALLROOM

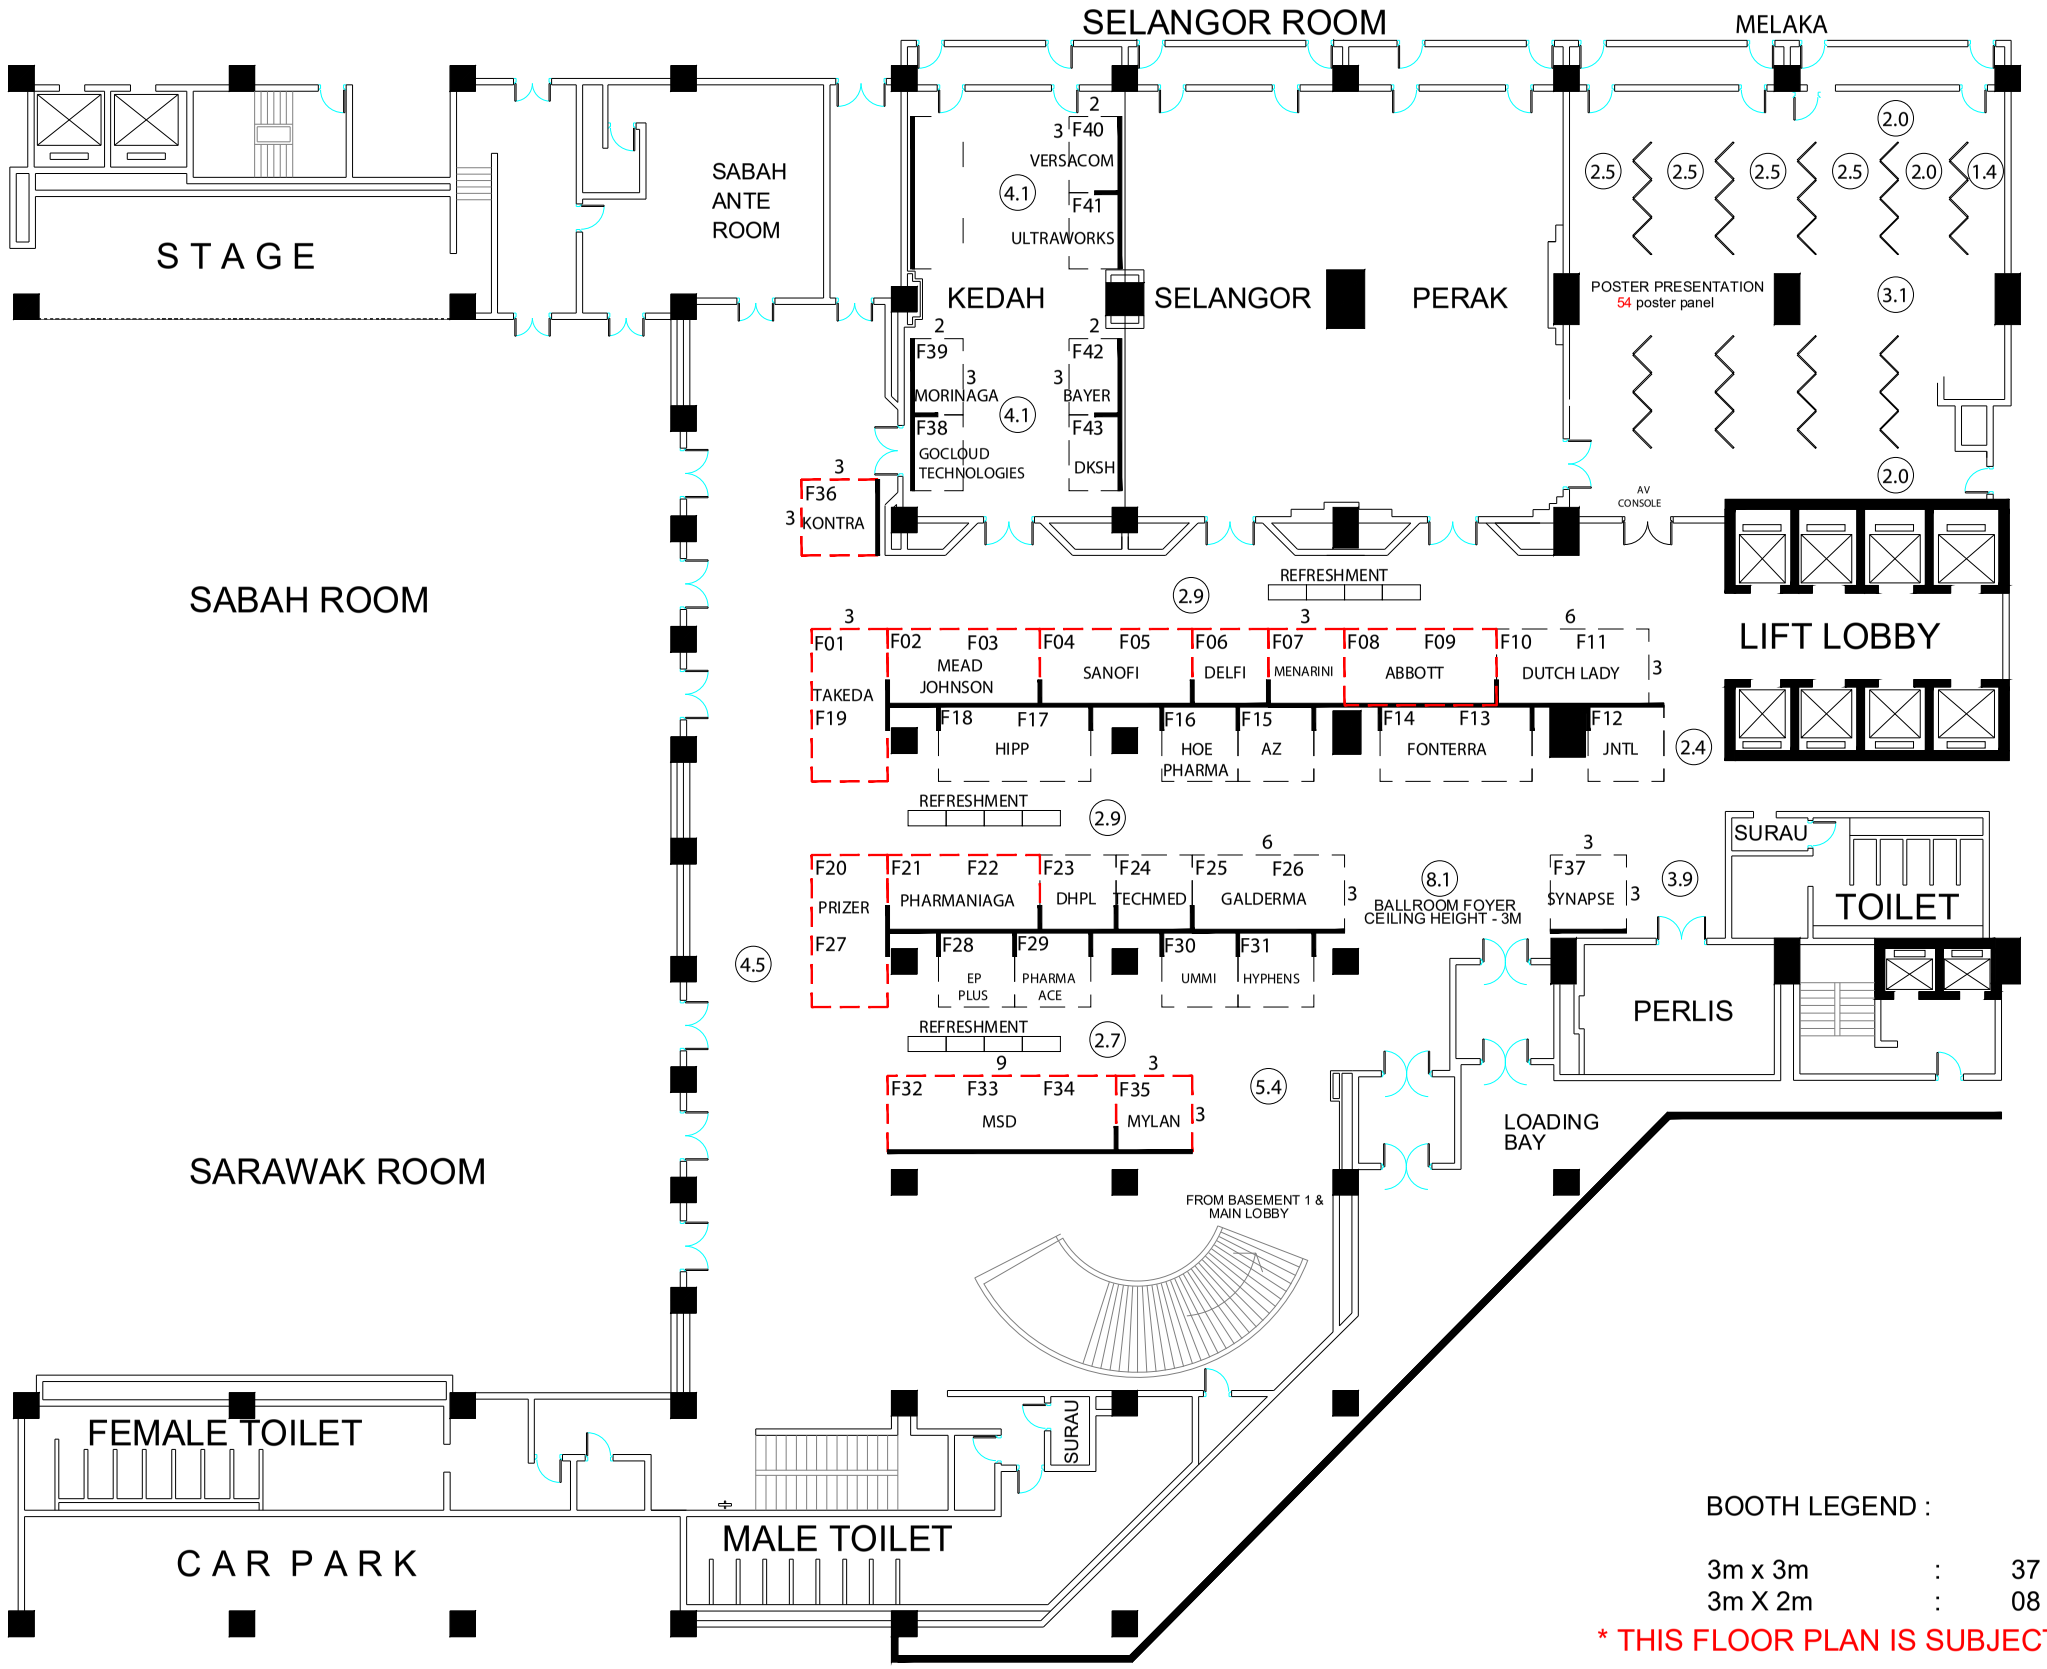

BOOTH LEGEND :

3m x 3m	:	37 nos	F01 - F37
3m X 2m	:	08 nos	F38 - F45

* THIS FLOOR PLAN IS SUBJECT TO SHANGRI-LA HOTEL APPROVAL

PROJECT / EXHIBITION / SHOW: ASPS 2024	SHOW PERIOD: 27 - 28 SEPT 2024	CLIENT: EVENT SOLUTION	pico	PERSON-IN-CHARGE: KIT YEE	REMARKS: -	AMENDMENT	DATE	DRAWING TITLE: LAYOUT PLAN
				SCALE: -		R07	09012024	
						R08	11012024	
						R09	15012024	
VENUE / ADDRESS: SHANGRI-LA HOTEL KUALA LUMPUR	CITY / COUNTRY: MALAYSIA	CLIENT APPROVED / DATE: -		DRAWN BY: AZ / DATE: 06122023		R10	25032024	PROJECT NUMBER: EPA/2305/1223/000
						R11	27032024	
				CHECKED BY: AZIZ / DATE: 06122023		R05	04012024	DRAWING NUMBER: EPA/001-OA-R11
						R06	08012024	

This design is copyright of Pico International (M) Sdn Bhd which cannot be reproduced or modified. Any unauthorised use in part or in whole is subject to prosecution.

This drawing is subject to modification to suit construction purposes